Indicative Layout
Do Not Scale From Drawings

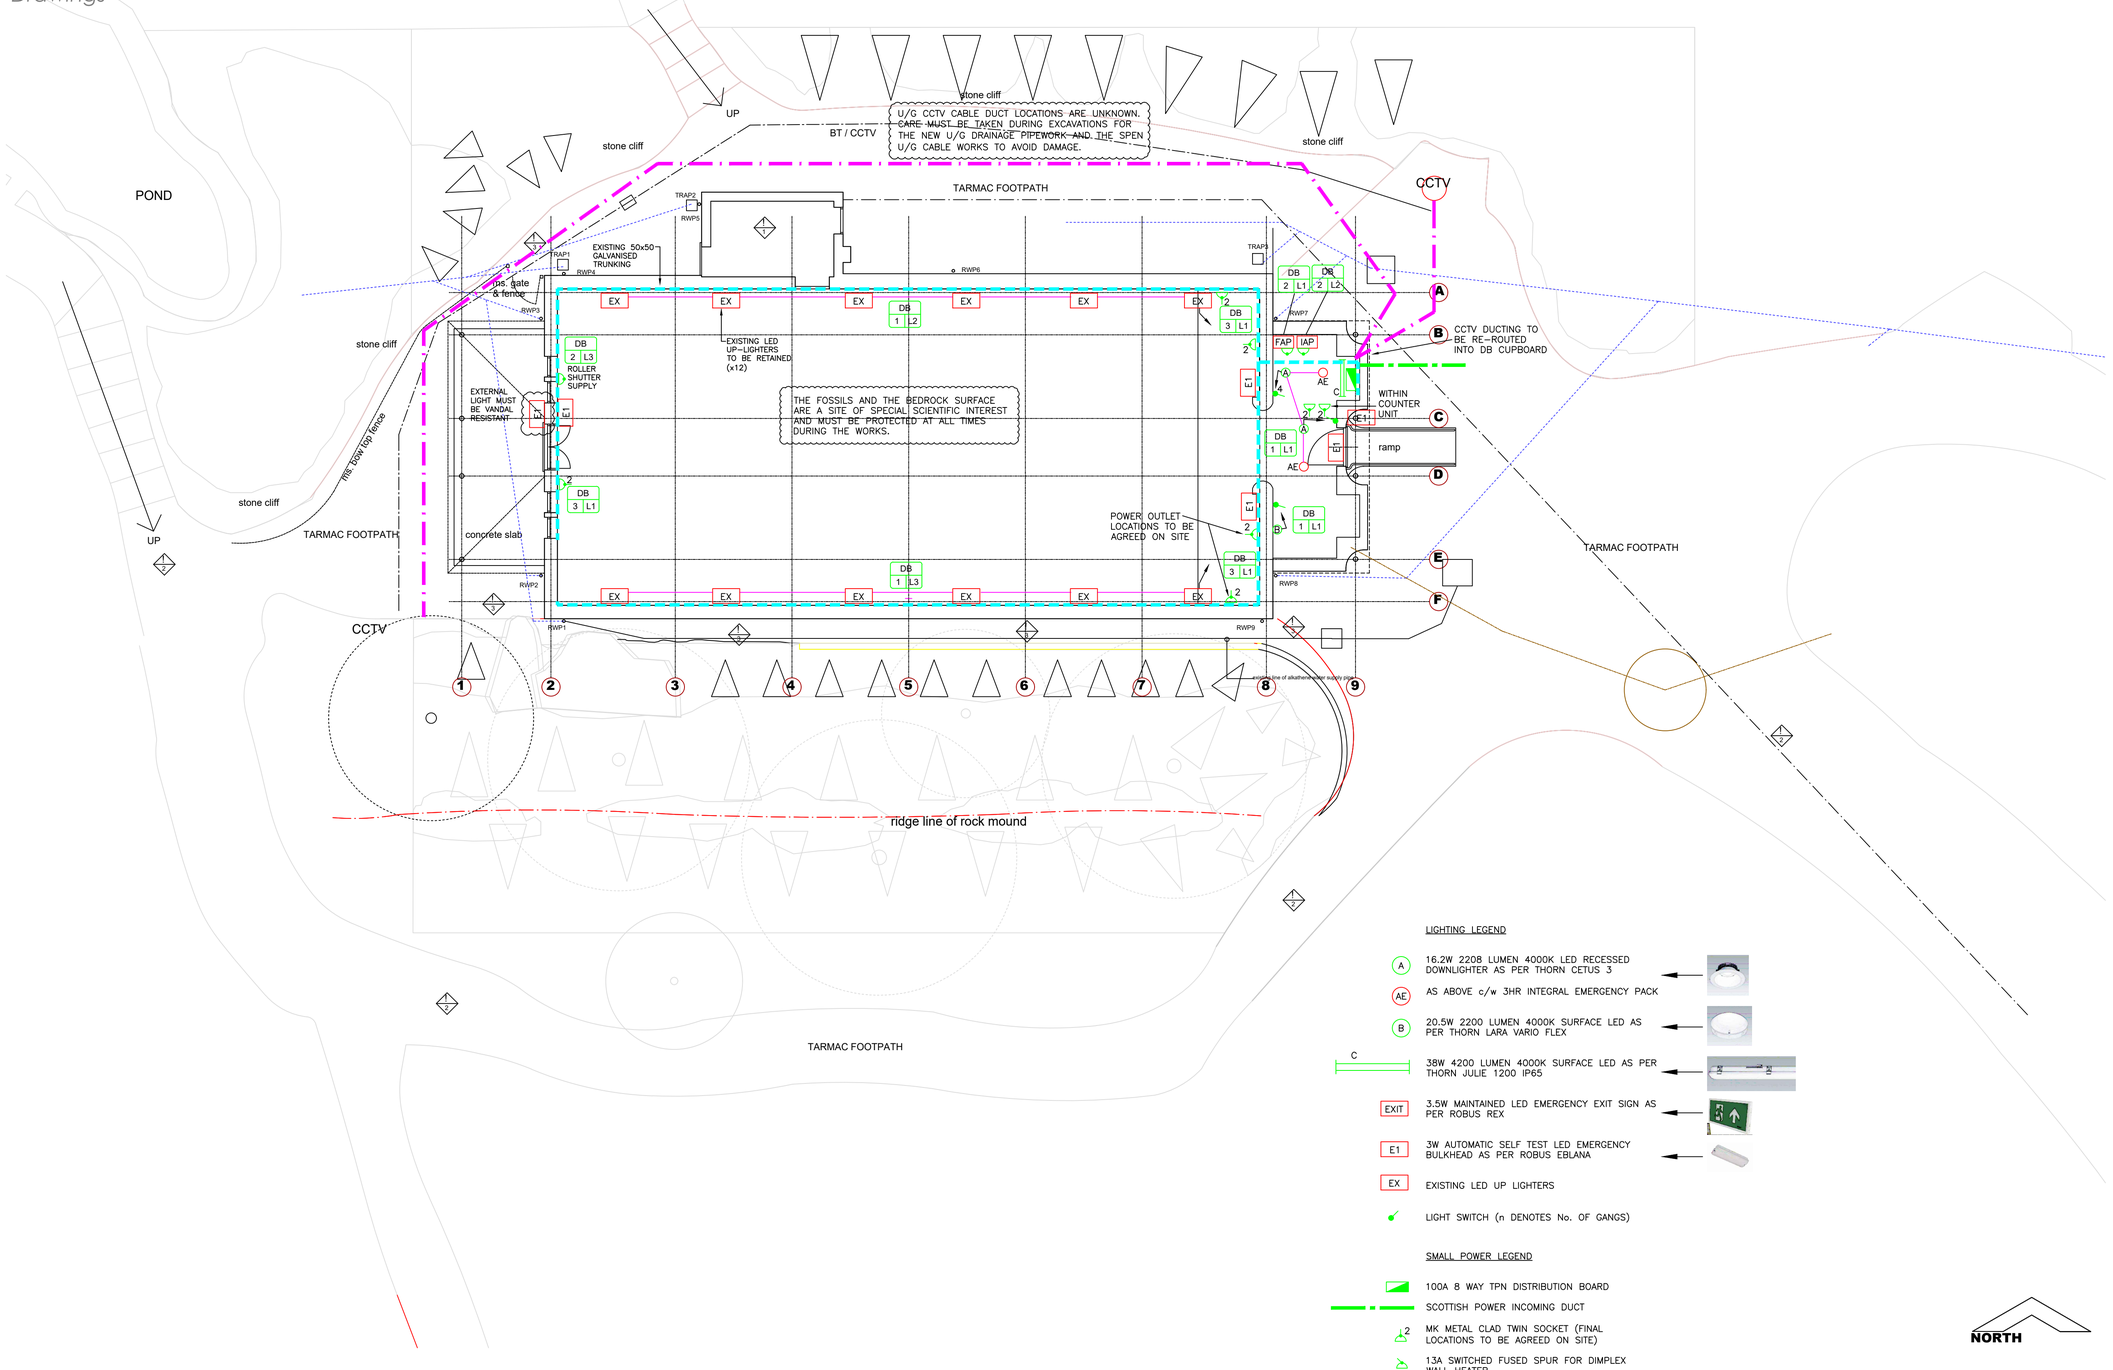

LIGHTING LEGEND

- A — 16.2W 2208 LUMEN 4000K LED RECESSED DOWNLIGHTER AS PER THORN CETUS 3
- AE — AS ABOVE c/w 3HR INTEGRAL EMERGENCY PACK
- B — 20.5W 2200 LUMEN 4000K SURFACE LED AS PER THORN LARA VARIO FLEX
- C — 38W 4200 LUMEN 4000K SURFACE LED AS PER THORN JULIE 1200 IP65
- EXIT — 3.5W MAINTAINED LED EMERGENCY EXIT SIGN AS PER ROBUS REX
- E1 — 3W AUTOMATIC SELF TEST LED EMERGENCY BULKHEAD AS PER ROBUS EBLANA
- EX — EXISTING LED UP LIGHTERS
- LIGHT SWITCH (n DENOTES No. OF GANGS)

SMALL POWER LEGEND

- 100A 8 WAY TPN DISTRIBUTION BOARD
- SCOTTISH POWER INCOMING DUCT
- 2 — MK METAL CLAD TWIN SOCKET (FINAL LOCATIONS TO BE AGREED ON SITE)
- 13A SWITCHED FUSED SPUR FOR DIMPLEX WALL HEATER
- FAP — FIRE ALARM PANEL
- IAP — INTRUDER ALARM PANEL
- CCTV DUCTING (TO BE INVESTIGATED ON SITE)
- 50mm X 50mm GALVANIZED TRUNKING (EXISTING TO BE RETAINED / NEW TO BE AGREED ON SITE)

NORTH

0 5M 10M

scale

notes

This drawing is the copyright © property of Hypostyle Designs Ltd - no copying or distribution of this drawing or any part thereof is permitted without prior written permission.

Do not scale from this drawing. All existing dimensions to be checked on site prior to commencement of works or manufacturing of components.

Any discrepancies to be brought to the attention of the architect - if in doubt, ask.

S.H.E - safety health & environment information

1. Demolition of plant room. This plant room is known to contain Asbestos. Refer to Asbestos report for location(s). Removal to be carried out by specialist contractor. Plan routes for removal of waste.

2. Local path network. Consider separation of pedestrians from the site and of pedestrians from site traffic and mobile plant.

3. Restricted access, uneven terrain, overhanging mature trees.

- symbol indicates location & ref. no. of residual hazard/risk

rev.	amendment	by	checked	date

HYPOSTYLE Architects
www.hypostyle.co.uk

Glasgow 49 St. Vincent Crescent G3 8NG
T: 0141 204 4441 F: 0141 204 4897 E: glasgow@hypostyle.co.uk

Edinburgh 4 Sandport Place EH6 6EU
T: 0131 555 0688 F: 0131 553 4450 E: edinburgh@hypostyle.co.uk

client
CITY BUILDING (GLASGOW) LLP

client's ref

project
FOSSIL GROVE, VICTORIA PARK GLASGOW

drawing
GROUND FLOOR PLAN
INTERNALS
AS PROPOSED

scale 1:100
page size A1 | drawn SR date June. 24 | checked SR date June. 24
job ref 3989 | drawing num AL(0)105 | rev -